	STATE	PROJECT NO.	SECTION NO.	SHEET NO.
	ND	Project Number	20	4

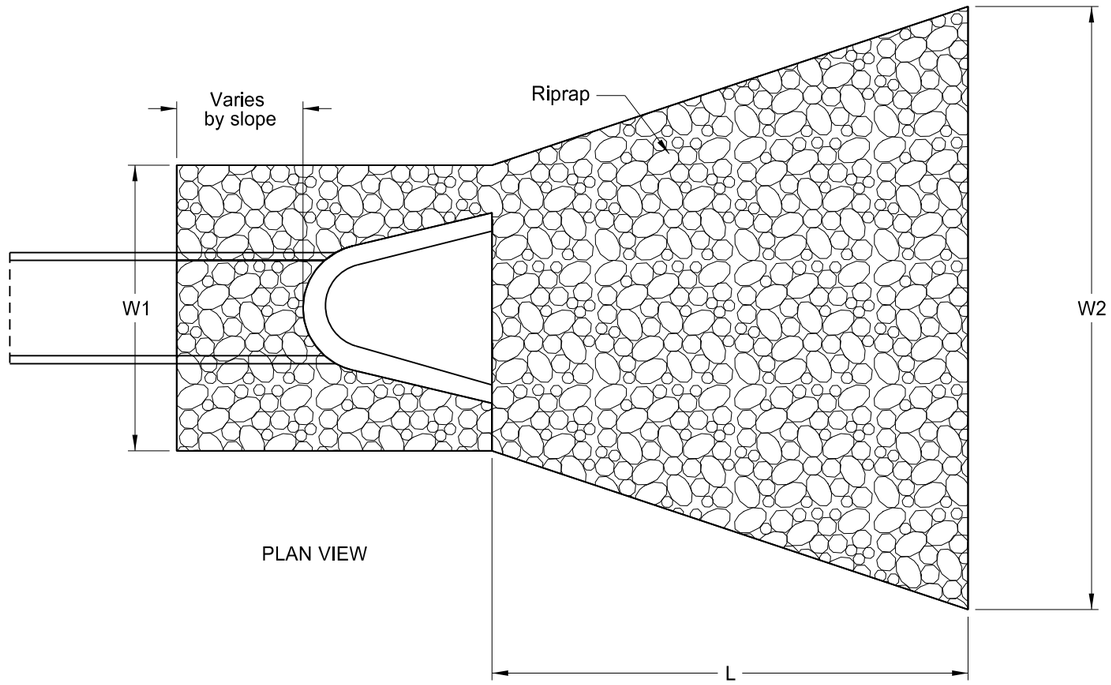

PLAN VIEW

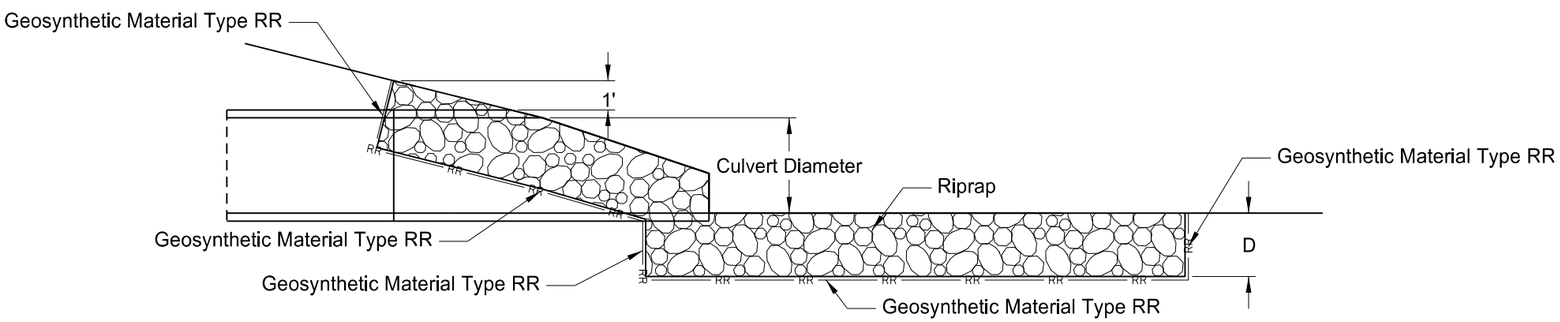

PROFILE VIEW

	Dimensions						Quantities		
Location	Culvert Diameter (inches)	L (feet)	W1 (feet)	W2 (feet)	Riprap Depth, D (inches)	Riprap Grade	Geosynthetic Material Type RR (SY)	Riprap Grade II (CY)	Riprap Grade III (CY)
XXXX	XX	XX	XX	XX	XX	XX	XX	XX	XX
TOTAL							XXX	XXX	XXX

This document is preliminary and not for construction or implementation purposes.

PRELIMINARY

Riprap at Pipe Outlets

Project Description

Project Location