STATE	PROJECT NO.	SECTION NO.	SHEET NO.
ND	project number	100	page

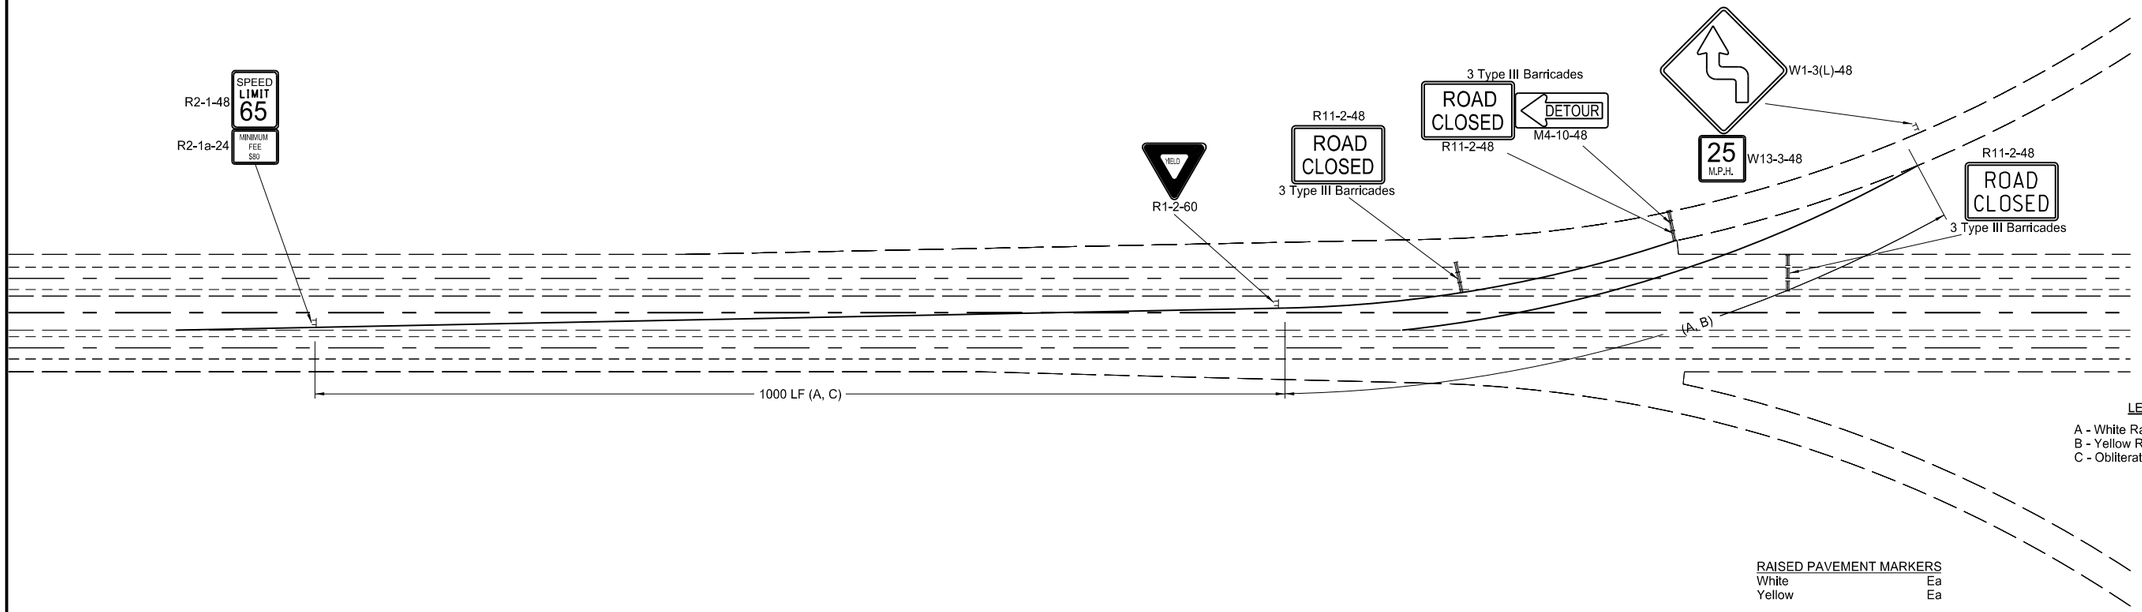

LEGEND

A - White Raised Pavement Markers @ 5' ctrs
B - Yellow Raised Pavement Markers @ 5' ctrs
C - Obliteration of Pavement Marking Edge Lines

RAISED PAVEMENT MARKERS

White	Ea
Yellow	Ea

OBLITERATION OF PAVEMENT MARKING
SF

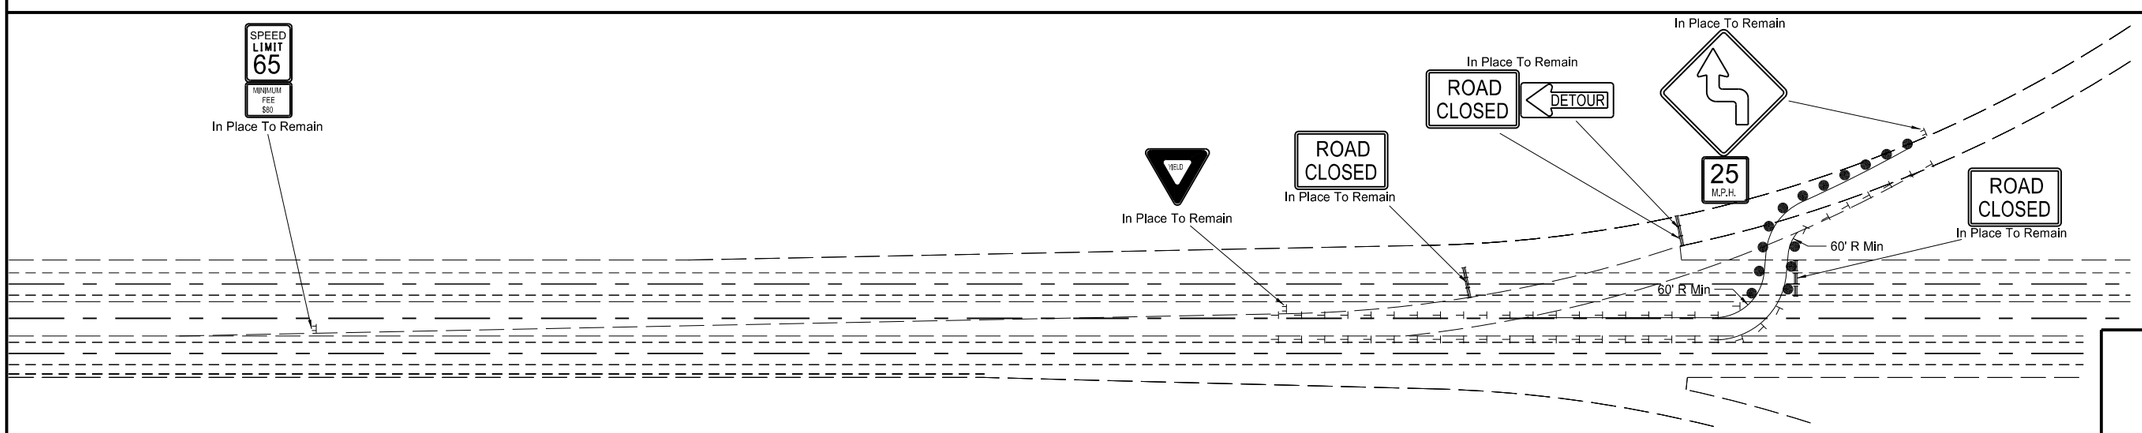

DELINEATORS

White	Ea
Yellow	Ea

DELINEATOR DRUMS
Ea

This document is preliminary and not for construction or implementation purposes.

PRELIMINARY

Ramp Connection and Ramp Connection Detour

Project Description

Project Location