23 U.S.C. 409
NDDOT Reserves All Objections

STATE	PROJECT NUMBER	SECTION NO.	SHEET NO.
ND	IM-8-094(100)337	170	30

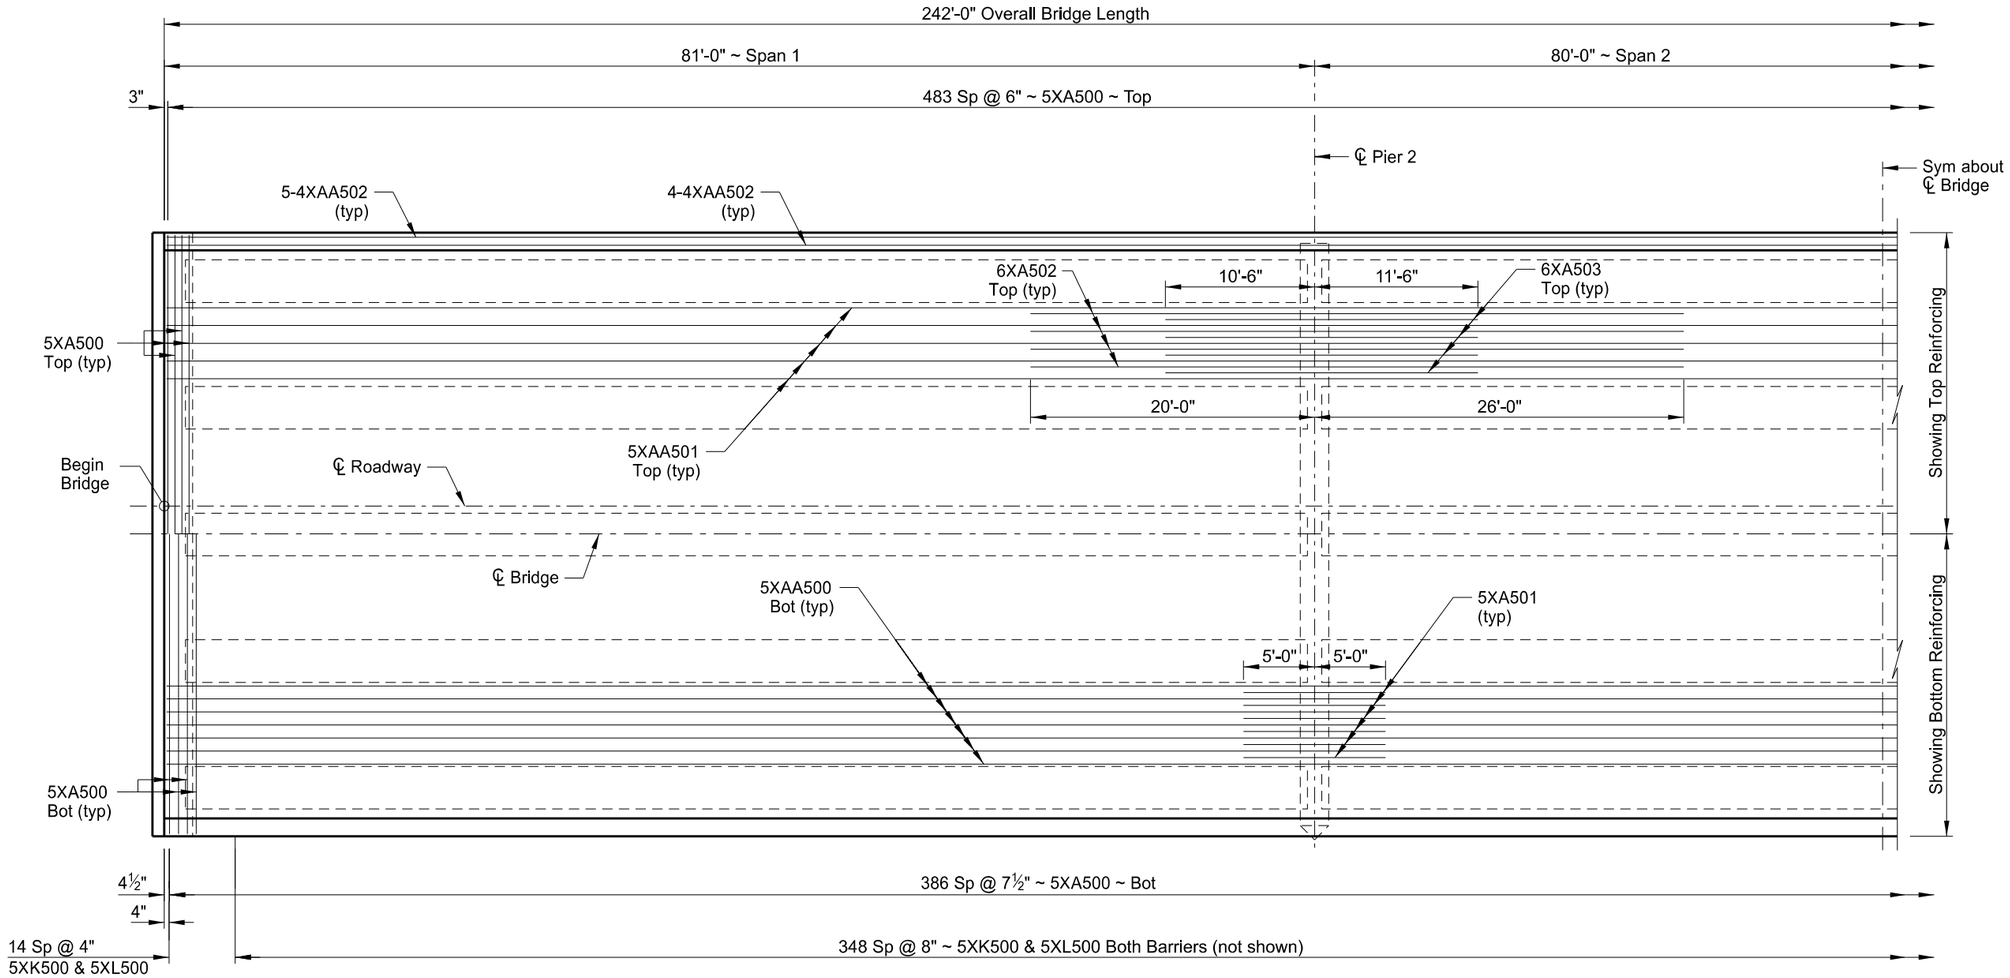

PLAN

This drawing is preliminary and not for construction or implementation purposes.

PRELIMINARY

QUANTITIES
SEE DWG 94-337.333R-15
MAPLE RIVER
HALF SLAB LAYOUT